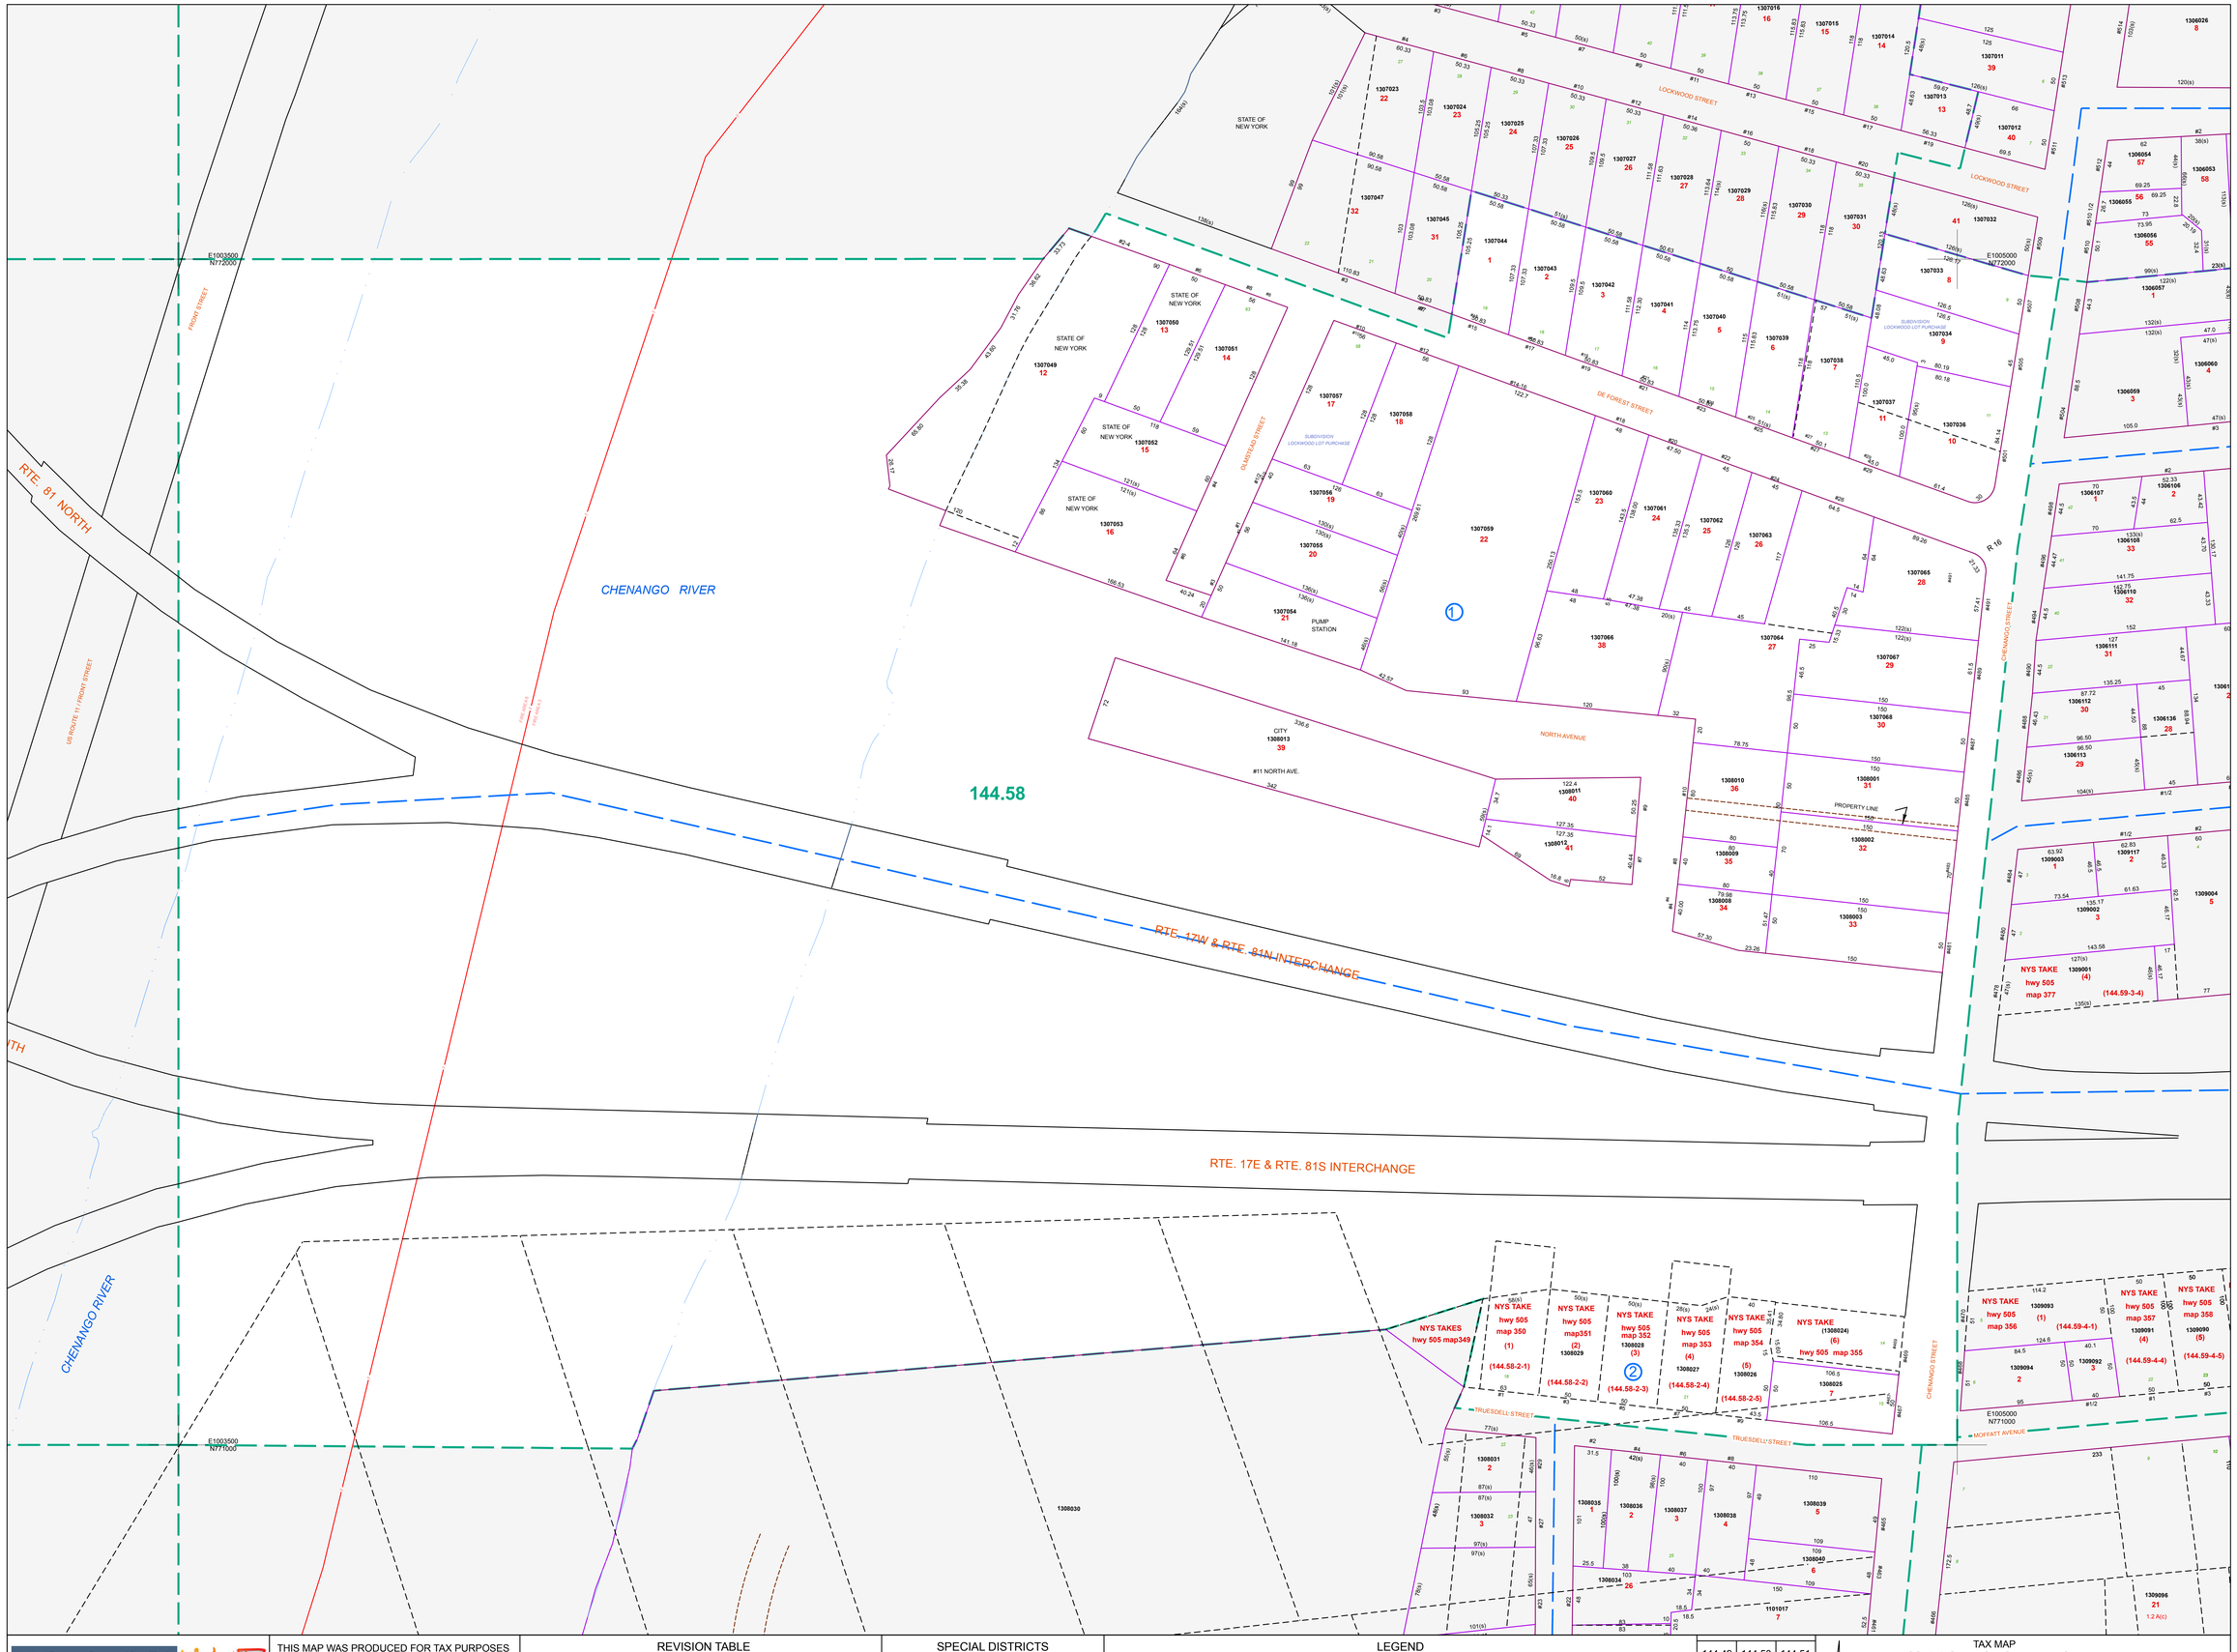

Broome County, New York GIS www.bcgis.com

City of Binghamton Restoring The Pride

THIS MAP WAS PRODUCED FOR TAX PURPOSES ONLY AND IS NOT TO BE REPRODUCED OR USED FOR SURVEYING OR CONVEYANCING.

1983 NORTH AMERICAN DATUM
NEW YORK STATE PLANE, CENTRAL ZONE

REVISION TABLE

DATE	MADE BY	CHANGES OR ADDITIONS
1/27/2009	DC	nys takes 144.58-2-1,2,3,4,5

SPECIAL DISTRICTS

Fire Area 3
Fire Area 5
Binghamton City School District

LEGEND

PROPERTY LINE
RIGHT OF WAY LINE
MUNICIPAL BOUNDARY
SUBDIVISION LIMIT
COUNTY LINE
ORIGINAL LOT LINE
RAILROAD
STREAM
BLOCK LIMIT
SCHOOL DISTRICT LINE
FIRE DISTRICT LINE
DENOTES COMMON OWNER
PARCEL NUMBER 10
ORIGINAL SUBDIVISION LOT NUMBER 10
TAX MAP BLOCK NUMBER 1
TAX MAP PARCEL NUMBER 98.00-1-10
CALCULATED ACREAGE 20.5 A(c)
DEED ACREAGE 20.5 A
SCALED DIMENSION (FEET) 150 (s)
DEED DIMENSION (FEET) 150
COORDINATE LOCATOR

144.49	144.50	144.51
144.57		144.59
144.65	144.66	144.67

SHEET INDEX

TAX MAP
CITY OF BINGHAMTON
BROOME COUNTY, NEW YORK

50 0 50 100 150
GRAPHIC SCALE
1" = 50'

MAP DATE 2/28/1995

144.58