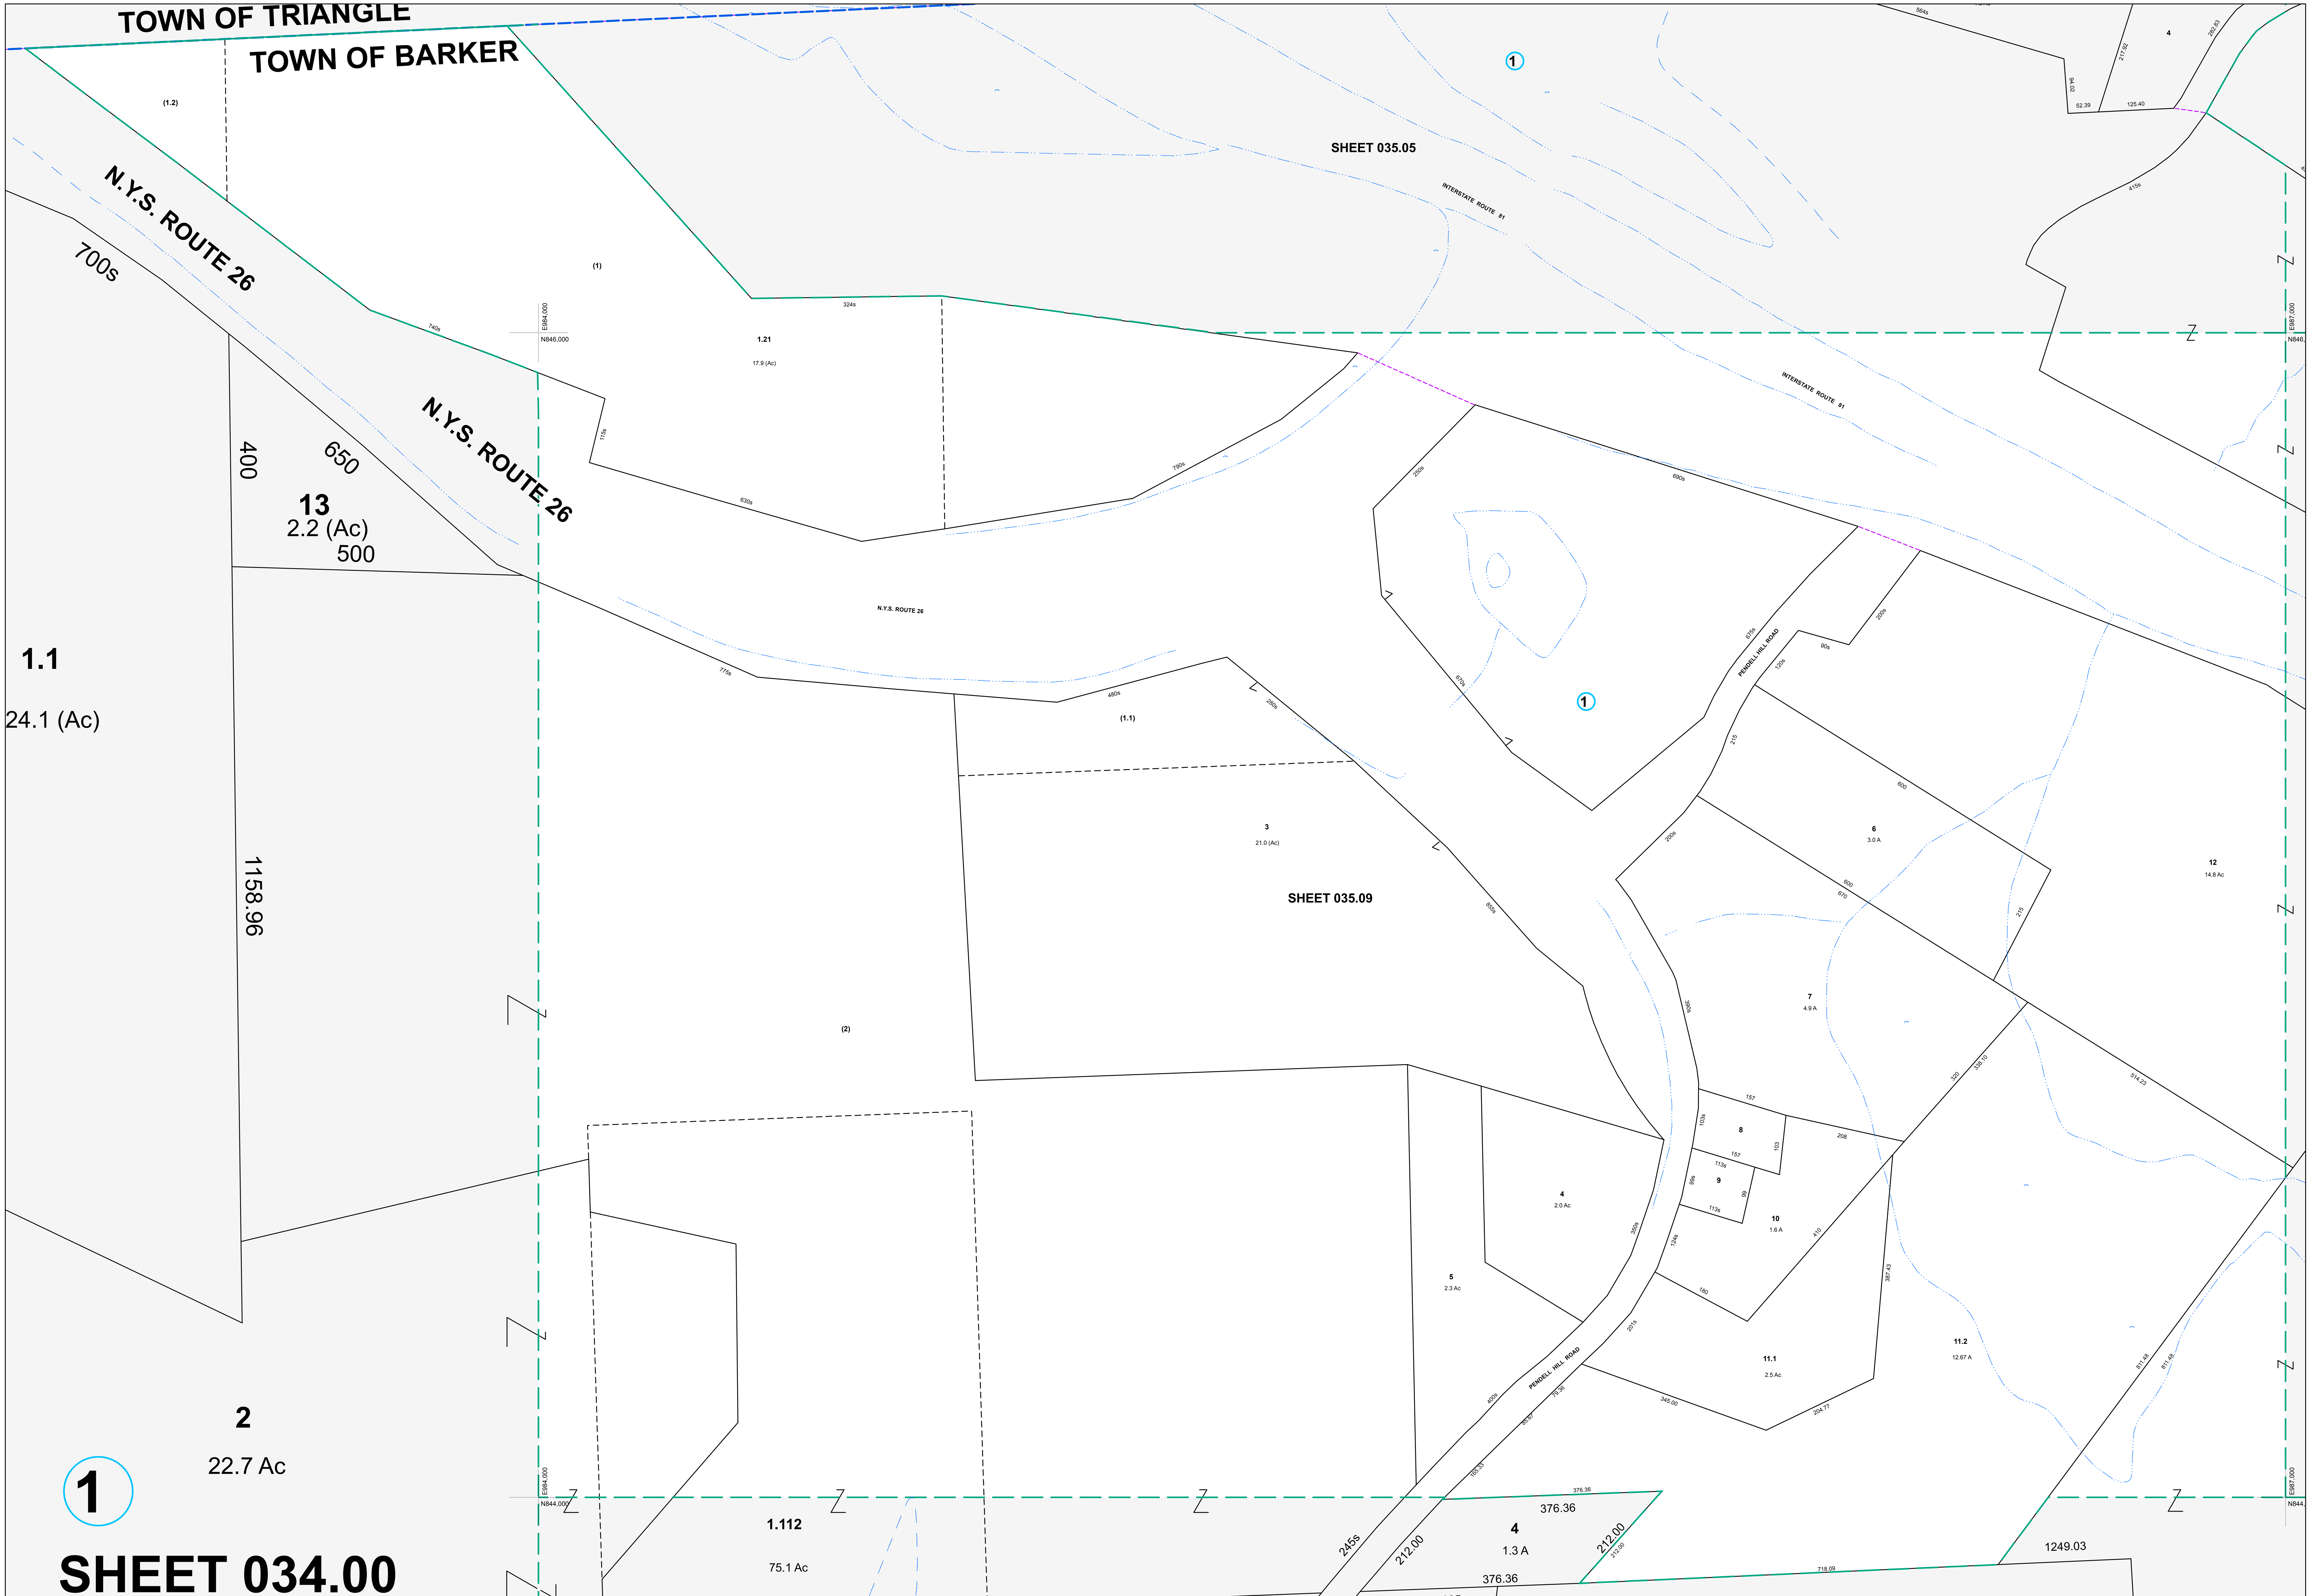

Broome County, New York GIS www.bcgis.com

MAP REVISIONS

DATE	MADE BY	REVISIONS
2/26/2008	DMC	034.00-1-13 out of 035.09-1-1.2
3/1/2004	MAS	Comb 035.09-1-1.1 into 035.09-1-3
11/14/2001	ENB	comb. 035.05-1-1 into 035.09-1-1.2
8/29/2001	DMC	035.09-1-1.2 out of 035.09-1-1

SCHOOL DISTRICT AND SPECIAL DISTRICTS

FIRE: WHITNEY POINT FIRE DISTRICT

SCHOOL: WHITNEY POINT CENTRAL SCHOOL

LEGEND

PROPERTY LINE
RIGHT OF WAY LINE
MUNICIPAL BOUNDARY
SUBDIVISION LIMIT
COUNTY LINE
ORIGINAL LOT LINE
RAILROAD
STREAM
BLOCK LIMIT
SCHOOL DISTRICT LINE — SCH —
FIRE DISTRICT LINE — F —
DENOTES COMMON OWNER
PARCEL NUMBER 10
ORIGINAL SUBD LOT NUMBER 10
TAX MAP BLOCK NUMBER 1

TAX MAP PARCEL NUMBER	08.00-1-10
CALCULATED ACREAGE	20.5 A(c)
DEED ACREAGE	20.5 A
SCALED DIMENSION (FEET)	150 (s)
DEED DIMENSION (FEET)	150
COORDINATE LOCATOR	•

1983 North American Datum
New York State Plane, Central Zone

THIS MAP WAS PRODUCED FOR TAX PURPOSES ONLY AND IS NOT TO BE REPRODUCED OR USED FOR SURVEYING OR CONVEYANCING

034.00	035.05	035.06
034.00		035.10
034.00	035.03	035.03

MAP DATE 5/16/1994

TAX MAP
TOWN OF BARKER
BROOME COUNTY, NEW YORK

100 0 100 200 300
GRAPHIC SCALE - 1" = 100'

035.09