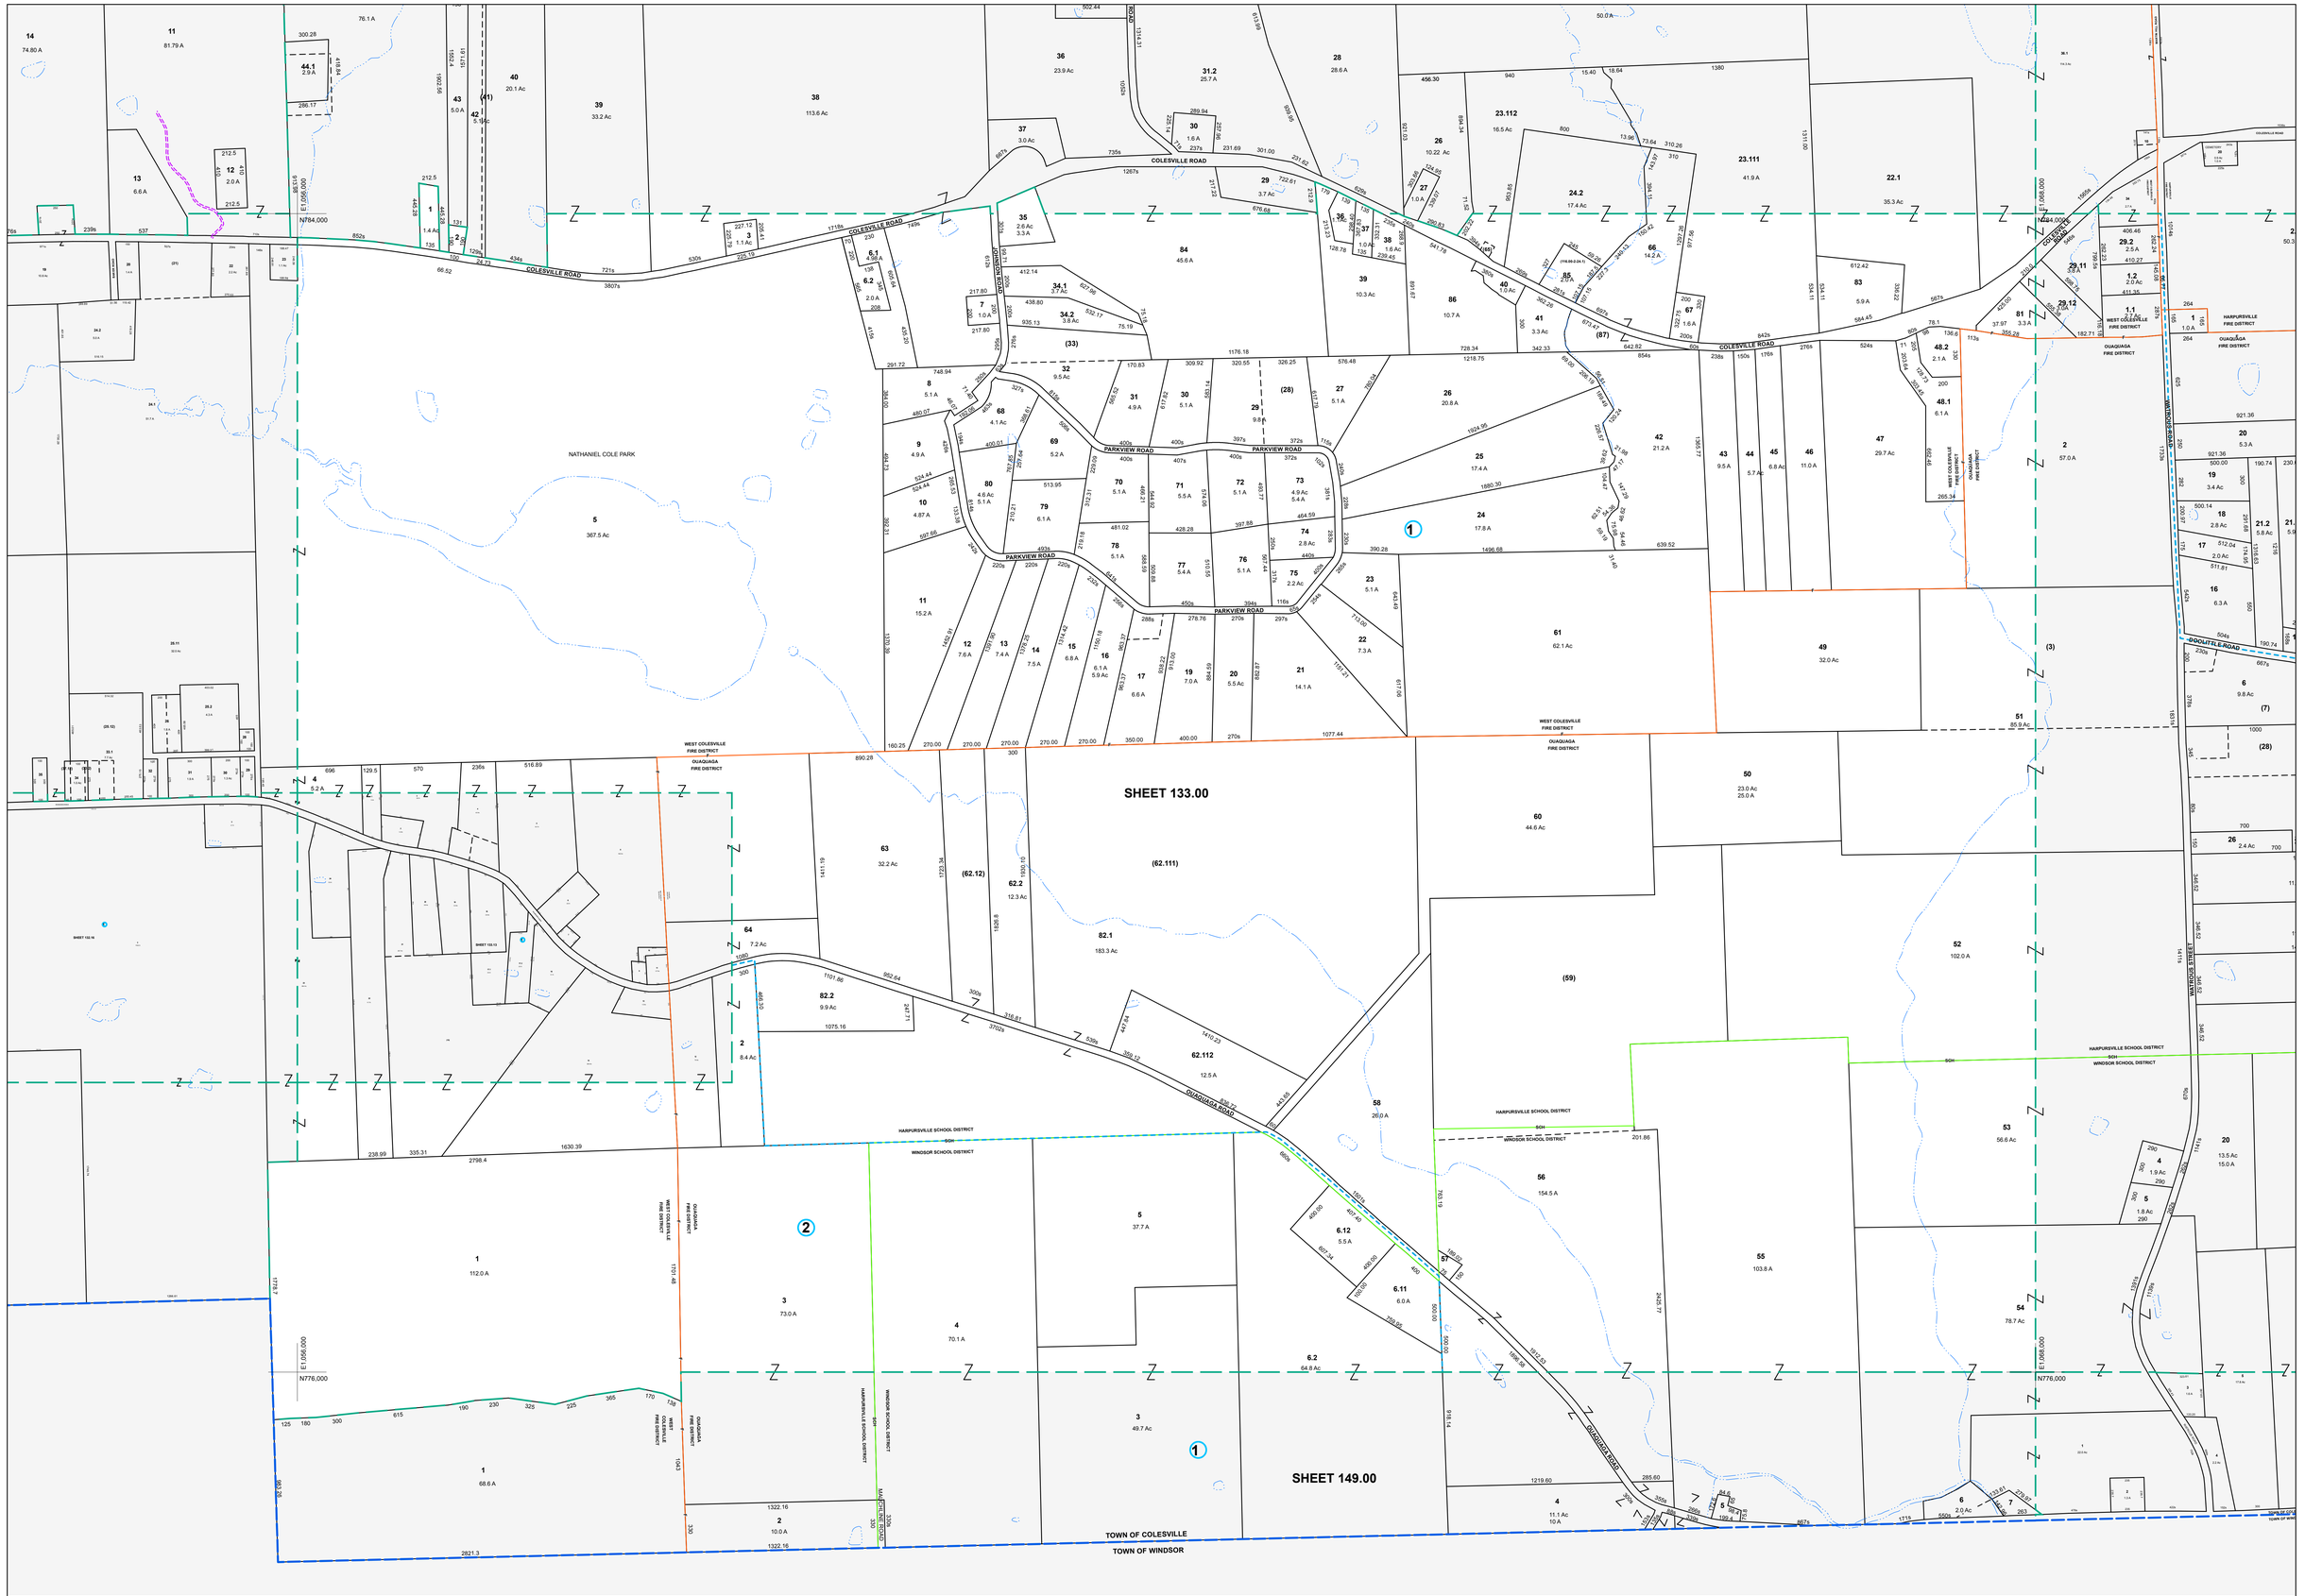

MAP REVISIONS		
DATE	MADE BY	REVISIONS
2/4/2010	BDD	133.00-1-87 o\ -66
9/2/2009	DMC	133.00-1-65 o\ 116.00-2-23.112
2/12/2008	DMC	134.00-1-3 o\ 133.00-1-51
11/26/2007	TR	133.00-1-86 & 87 o\o 116.00-1-23
11/9/2005	DMC	133.00-1-48.2 out of 48

SCHOOL DISTRICT AND SPECIAL DISTRICTS	
FIRE: WEST COLESVILLE FIRE DISTRICT	SCHOOL: HARPURSVILLE SCHOOL DISTRICT
OUQUAGA FIRE DISTRICT	WINDSOR SCHOOL DISTRICT

LEGEND

PROPERTY LINE	RAILROAD	DENOTES COMMON OWNER	TAX MAP PARCEL NUMBER 08.00-1-10
RIGHT OF WAY LINE	STREAM	PARCEL NUMBER 10	CALCULATED ACREAGE 20.5 A(c)
MUNICIPAL BOUNDARY	BLOCK LIMIT	ORIGINAL SUBD LOT NUMBER 10	DEED ACREAGE 20.5 A
SUBDIVISION LIMIT	SCHOOL DISTRICT LINE SCH	TAX MAP BLOCK NUMBER 1	SCALED DIMENSION (FEET) 150 (s)
COUNTY LINE	FIRE DISTRICT LINE #		DEED DIMENSION (FEET) 150
ORIGINAL LOT LINE			COORDINATE LOCATOR •

1983 North American Datum
New York State Plane, Central Zone

THIS MAP WAS PRODUCED FOR TAX PURPOSES ONLY AND IS NOT TO BE REPRODUCED OR USED FOR SURVEYING OR CONVEYANCING

132.02	116.00	117.03
132.16		134.00
149.00	149.00	150.01

Broome County, New York GIS www.bcgis.com

TAX MAP
TOWN OF COLESVILLE
BROOME COUNTY, NEW YORK

400 0 400 800 1200
GRAPHIC SCALE - 1" = 400'

MAP DATE 2/7/1995

133.00