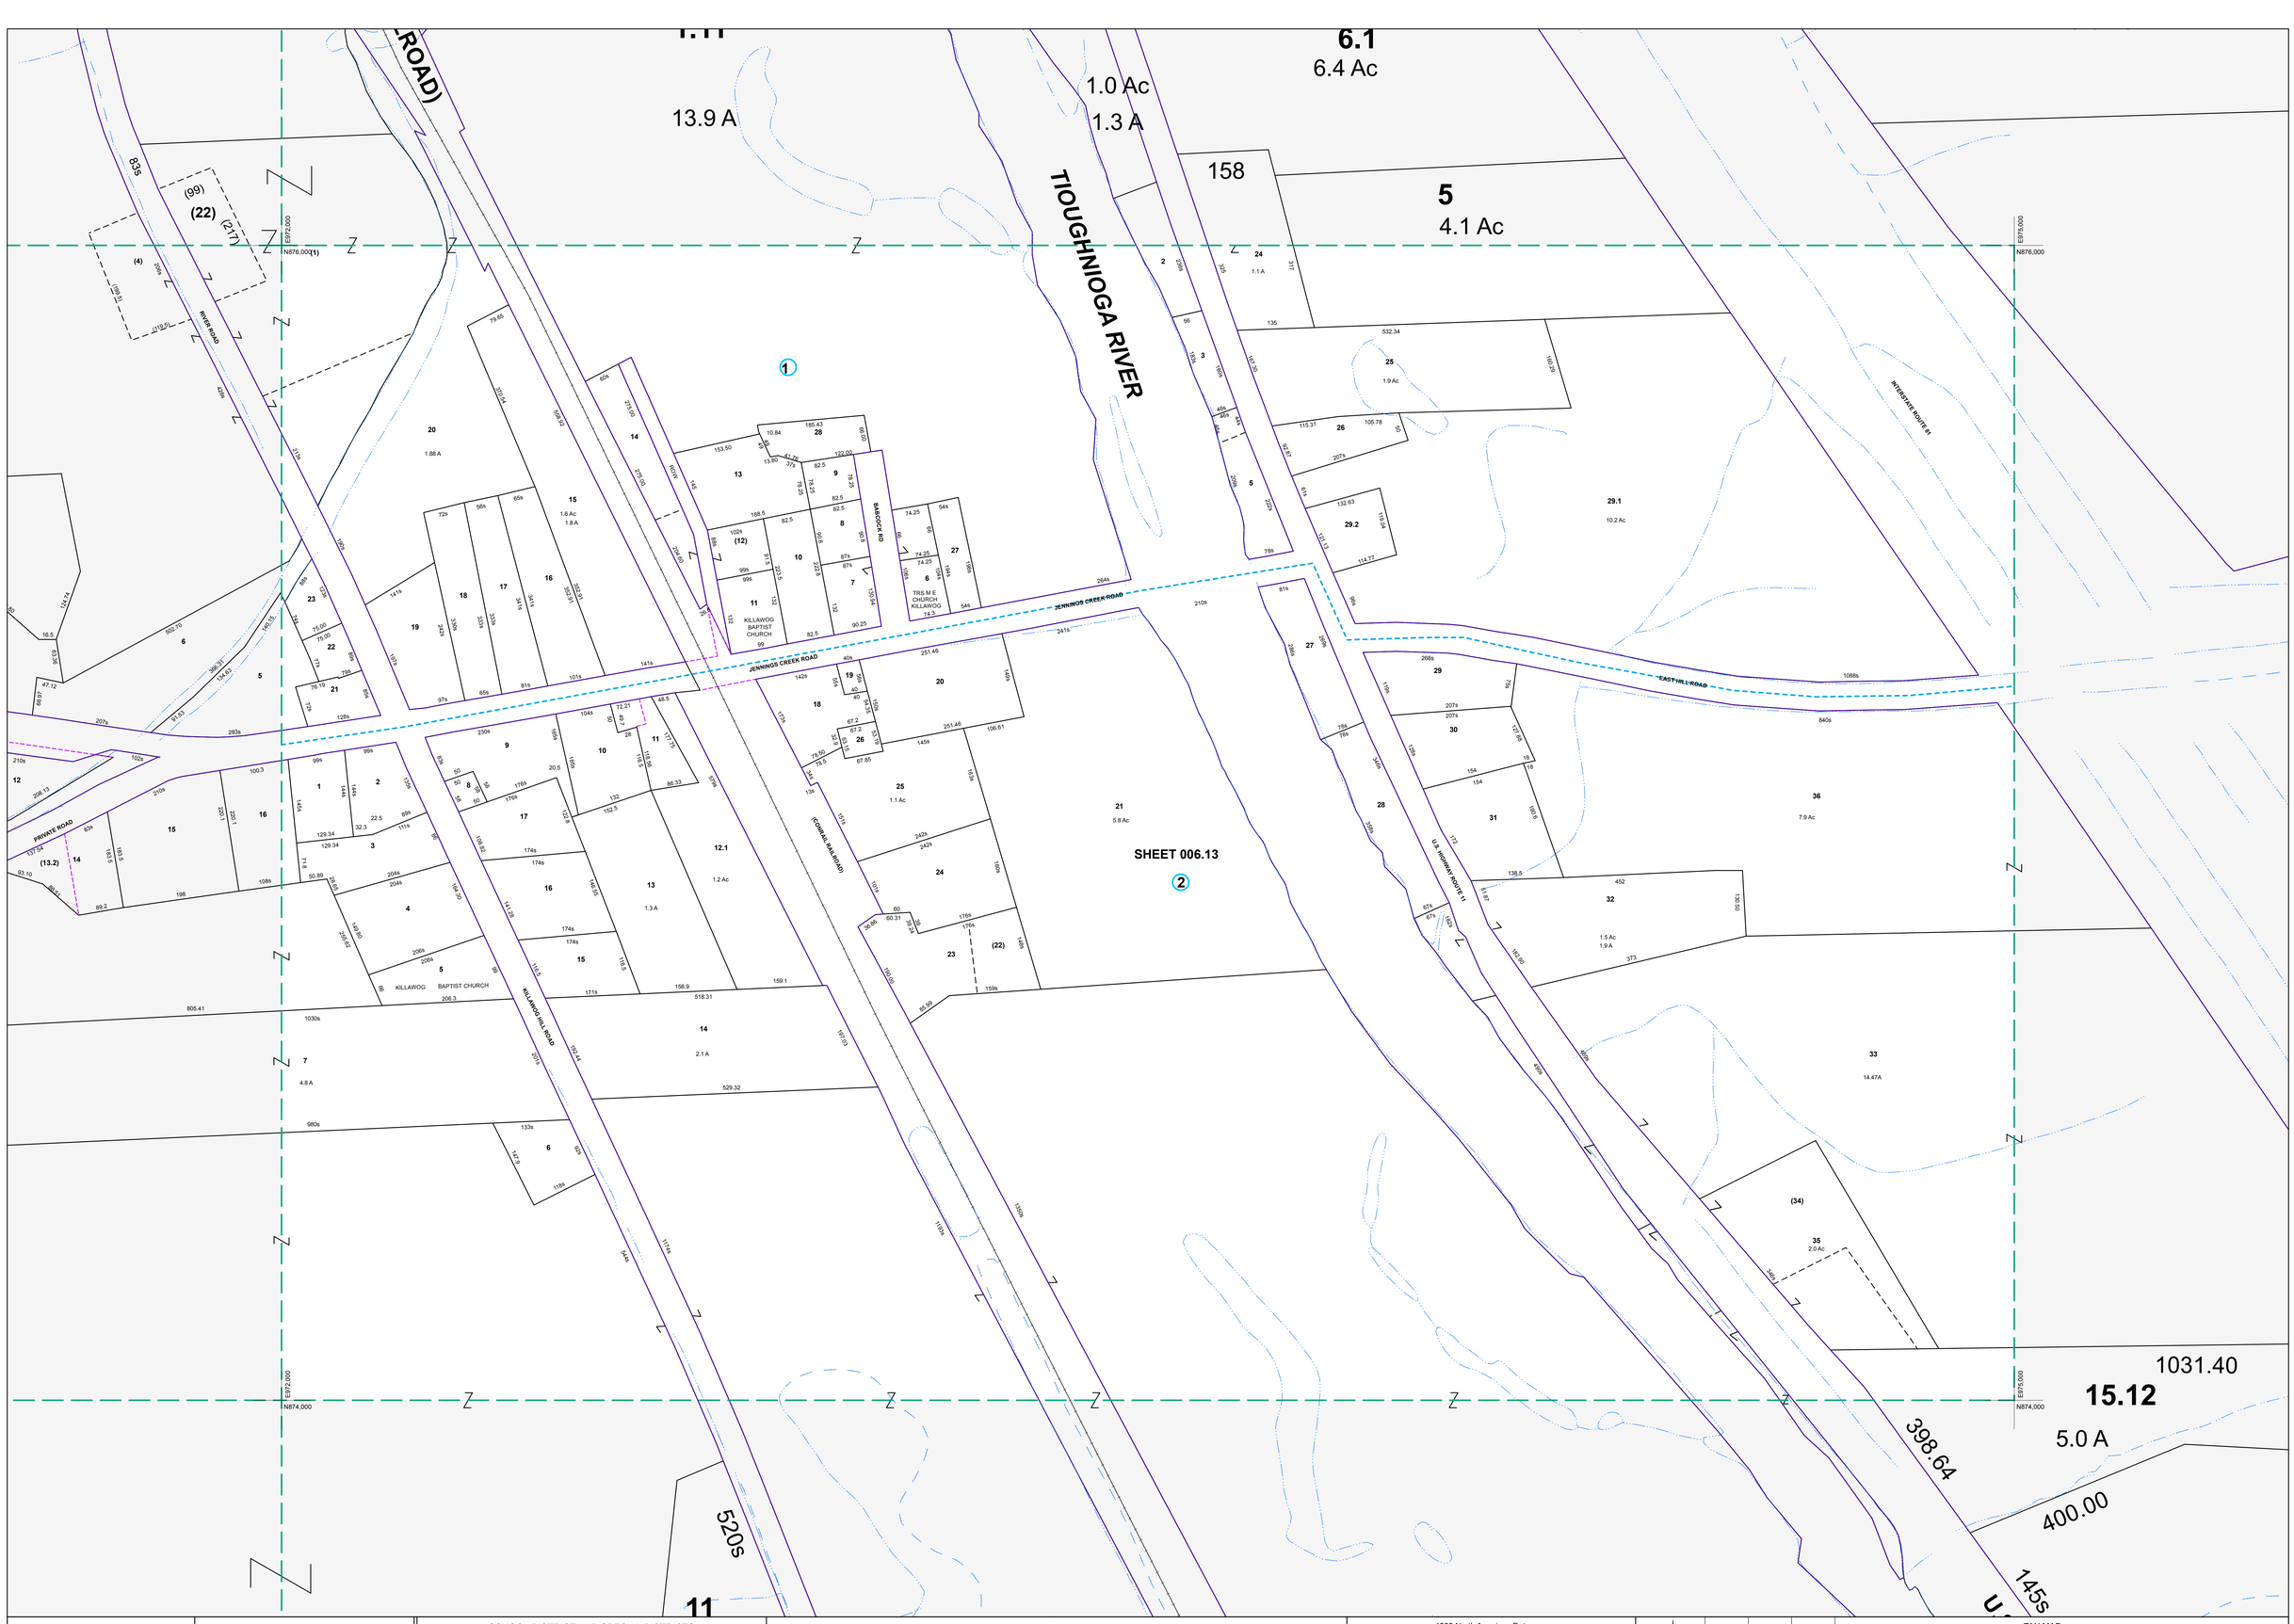


Broome County, New York GIS www.bcgis.com

| MAP REVISIONS | | |
|---|---|---|
| DATE | MADE BY | REVISIONS |
| 1/28/2010 | BDD | 06.13-2-34 c/i -35 |
| 2/27/2006 | DMC | p/o 006.13-2-12 c/i 006.13-2-11 |
| 7/27/2005 | DMC | 006.13-1-29.2 out of 29 |
| 5/29/2002 | ENB | combined 006.13-2-22 into 006.13-2-23 |
| 4/14/1997 | TR | 009.13-1-28 OUT OF 006.00-1-1.1 |

SCHOOL DISTRICT AND SPECIAL DISTRICTS

FIRE: KILLAWOG FIRE DISTRICT

SCHOOL: MARATHON SCHOOL DISTRICT

LEGEND

PROPERTY LINE
RIGHT OF WAY LINE
MUNICIPAL BOUNDARY
SUBDIVISION LIMIT
COUNTY LINE
ORIGINAL LOT LINE
RAILROAD
STREAM
BLOCK LIMIT
SCHOOL DISTRICT LINE — SCH —
FIRE DISTRICT LINE — F —
DENOTES COMMON OWNER
PARCEL NUMBER 10
ORIGINAL SUBD LOT NUMBER 10
TAX MAP BLOCK NUMBER 1
TAX MAP PARCEL NUMBER 08.00-1-10
CALCULATED ACREAGE 20.5 A(c)
DEED ACREAGE 20.5 A
SCALED DIMENSION (FEET) 150 (s)
DEED DIMENSION (FEET) 150
COORDINATE LOCATOR •

1983 North American Datum
New York State Plane, Central Zone

THIS MAP WAS PRODUCED FOR TAX PURPOSES ONLY AND IS NOT TO BE REPRODUCED OR USED FOR SURVEYING OR CONVEYANCING

| | | |
|---|---|---|
| 005.02 | 006.00 | 006.00 |
| 005.16 | | 006.00 |
| 005.00 | 006.00 | 006.00 |

TAX MAP
# TOWN OF LISLE
BROOME COUNTY, NEW YORK

100 0 100 200 300
GRAPHIC SCALE - 1" = 100'

MAP DATE 5/19/1995

006.13