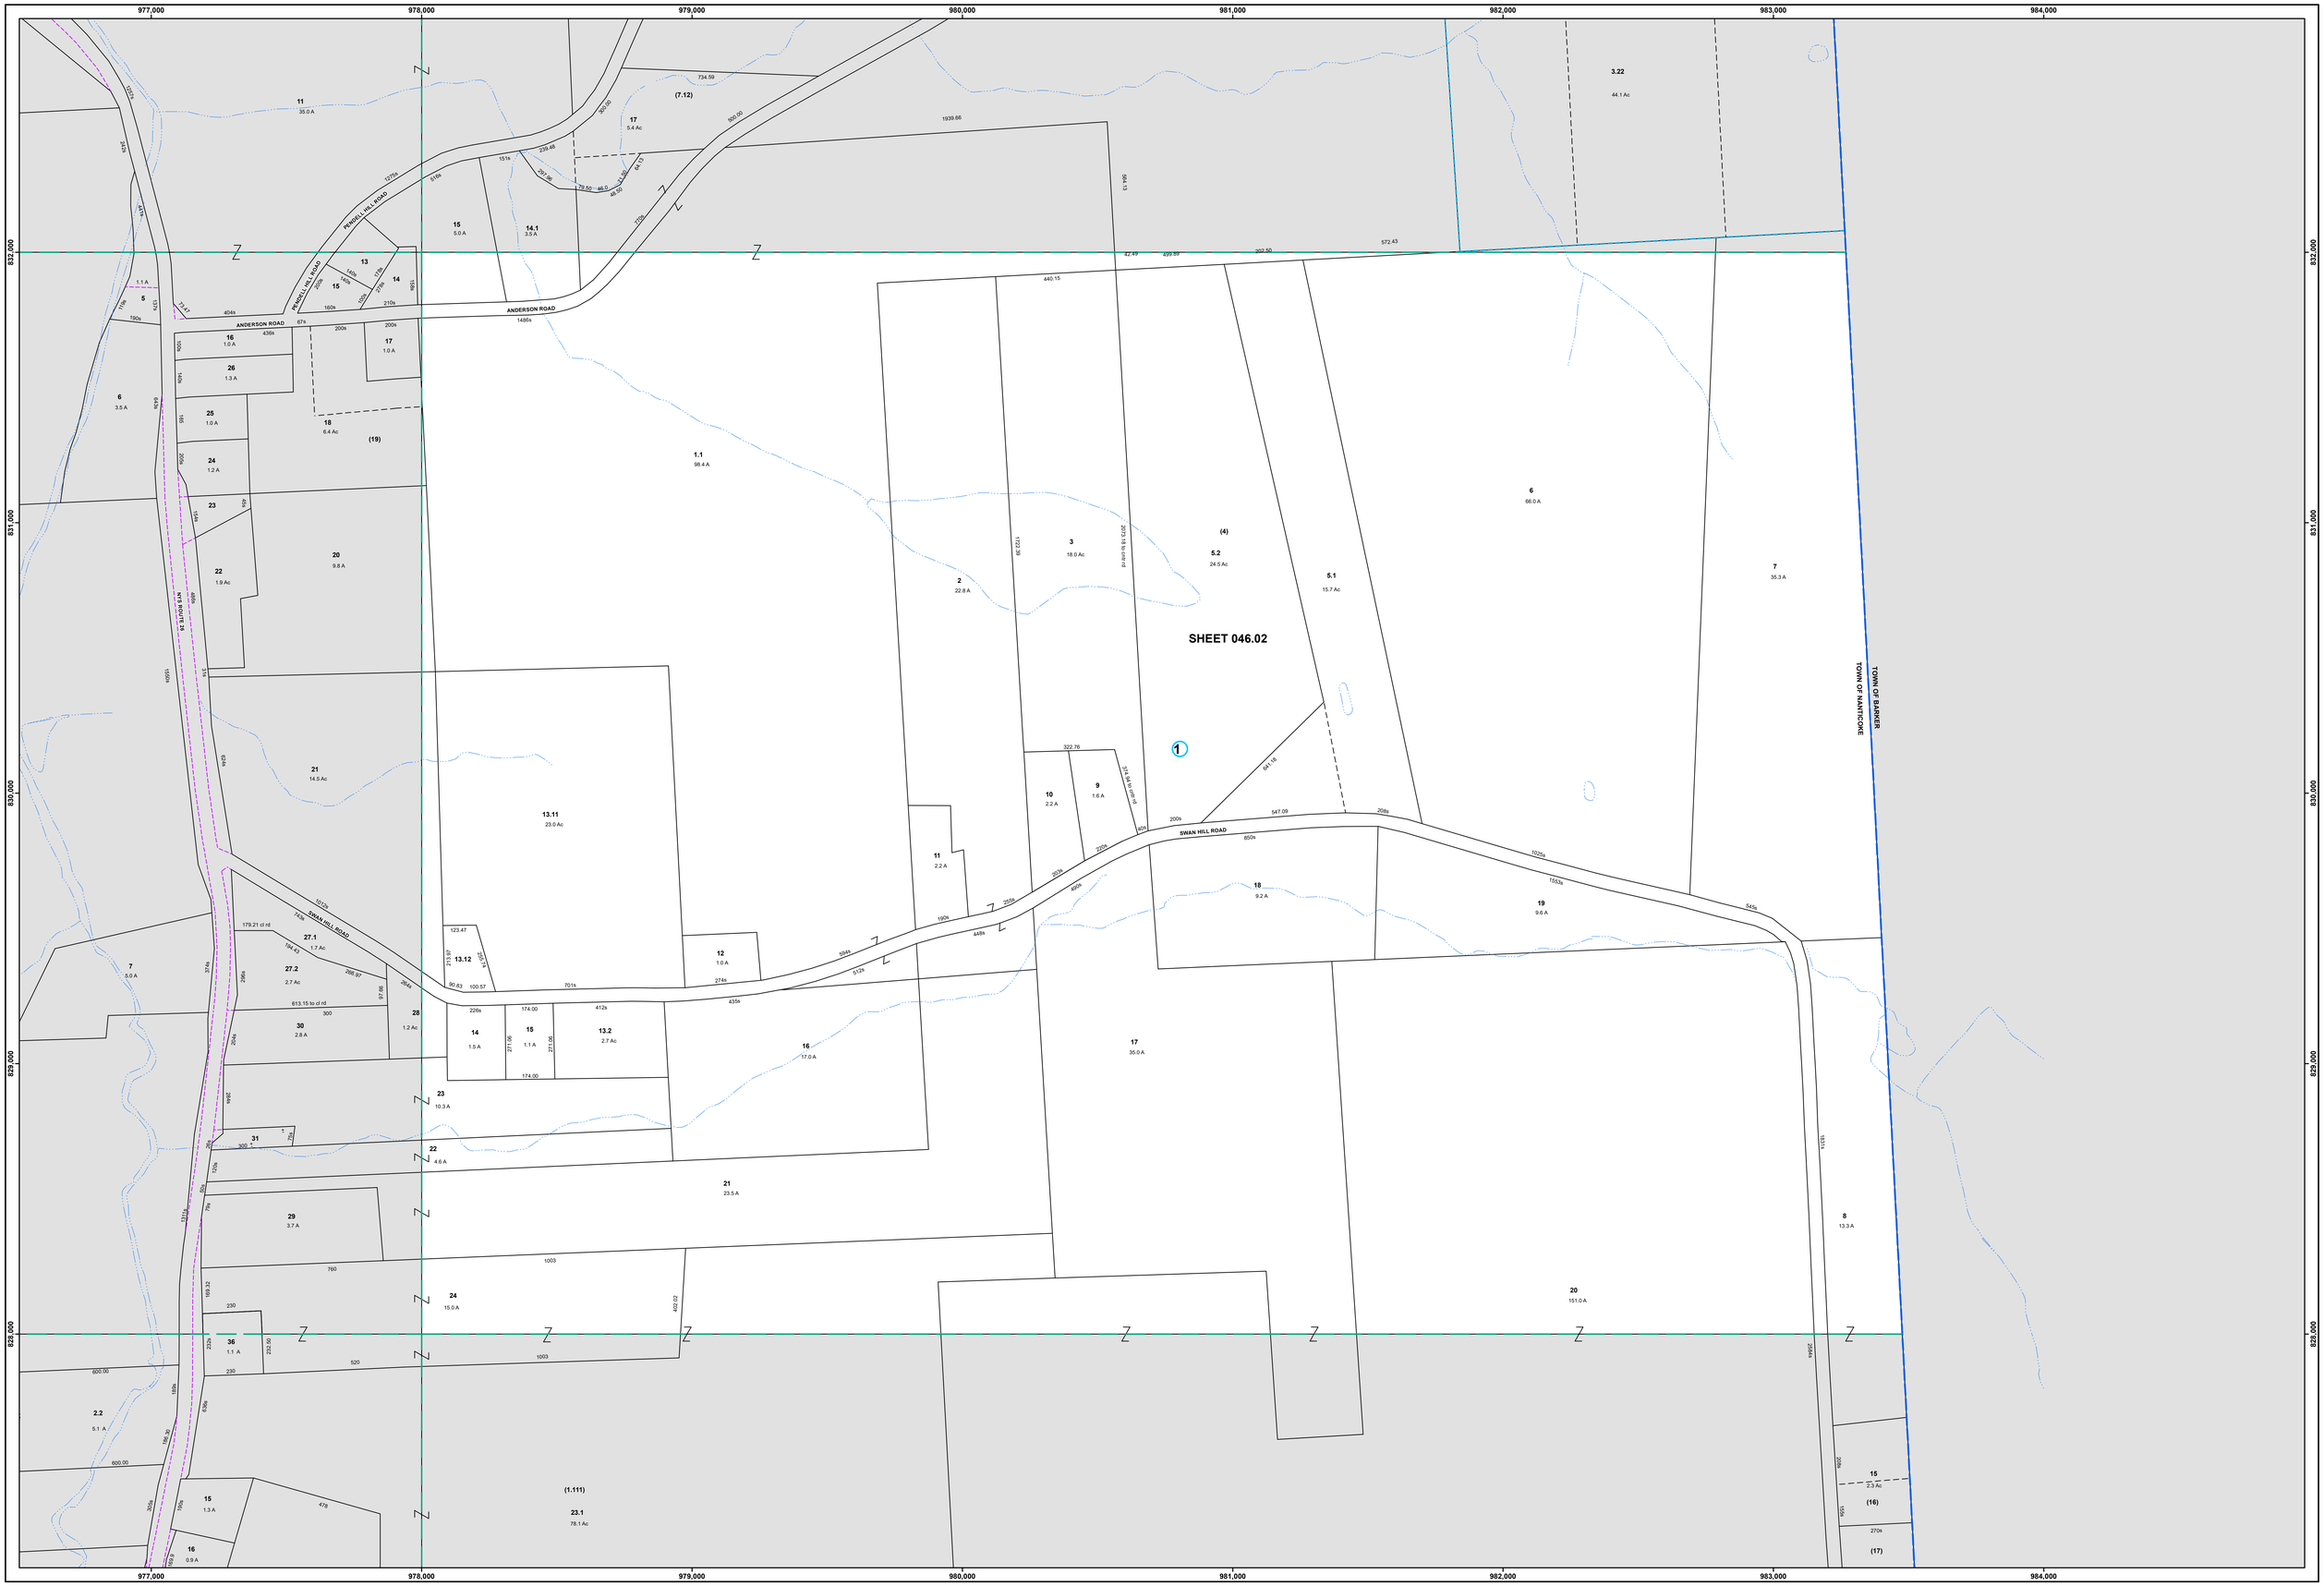

Assessor's Tax Map

Section 046.02

Town of Nanticoke

Broome County, New York

Horizontal Datum is NY Central State Plane Feet, NAD 83

Map produced: 4/11/2023

This map was produced for tax purposes only and is not to be reproduced or used for surveying or conveyancing

Property Boundary	Denotes Common Owner
Right of Way Line	19 Parcel Number
Former Lot Line	19 Subdivision Lot Number
Subdivision Limit	1 Tax Map Block Number
Block Limit	20.5 A Deed Acreage
Section Limit	20.5 A(c) Calculated Acreage
Municipal Boundary	150 Deed Dimension (feet)
Fire District Line	150 (s) Scaled Dimension (feet)
School District Line	
Railroad	
Stream	

0 50 100 200 300 400 500 Feet

One inch = 200 feet

N

Revisions

Date	Change	Made By
2022-03-28	046.02-1-13.12 0/0 13.1	DMC
2013-02-06	046.02-1-5.2 0/0 5	DMC
2010-07-07	046.02-1-4 c/i -5	DMC
2001-06-29	046.02-1-13.2 out of 046.02-1-13	DMC

Date	Change	Made By

Date	Change	Made By

Map Location

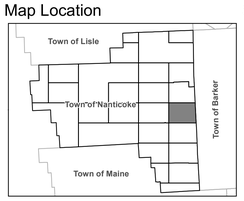

Sheet Index

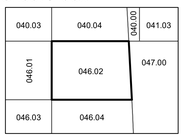

Produced by Broome County GIS

Broome County, NY GIS www.bcgis.com