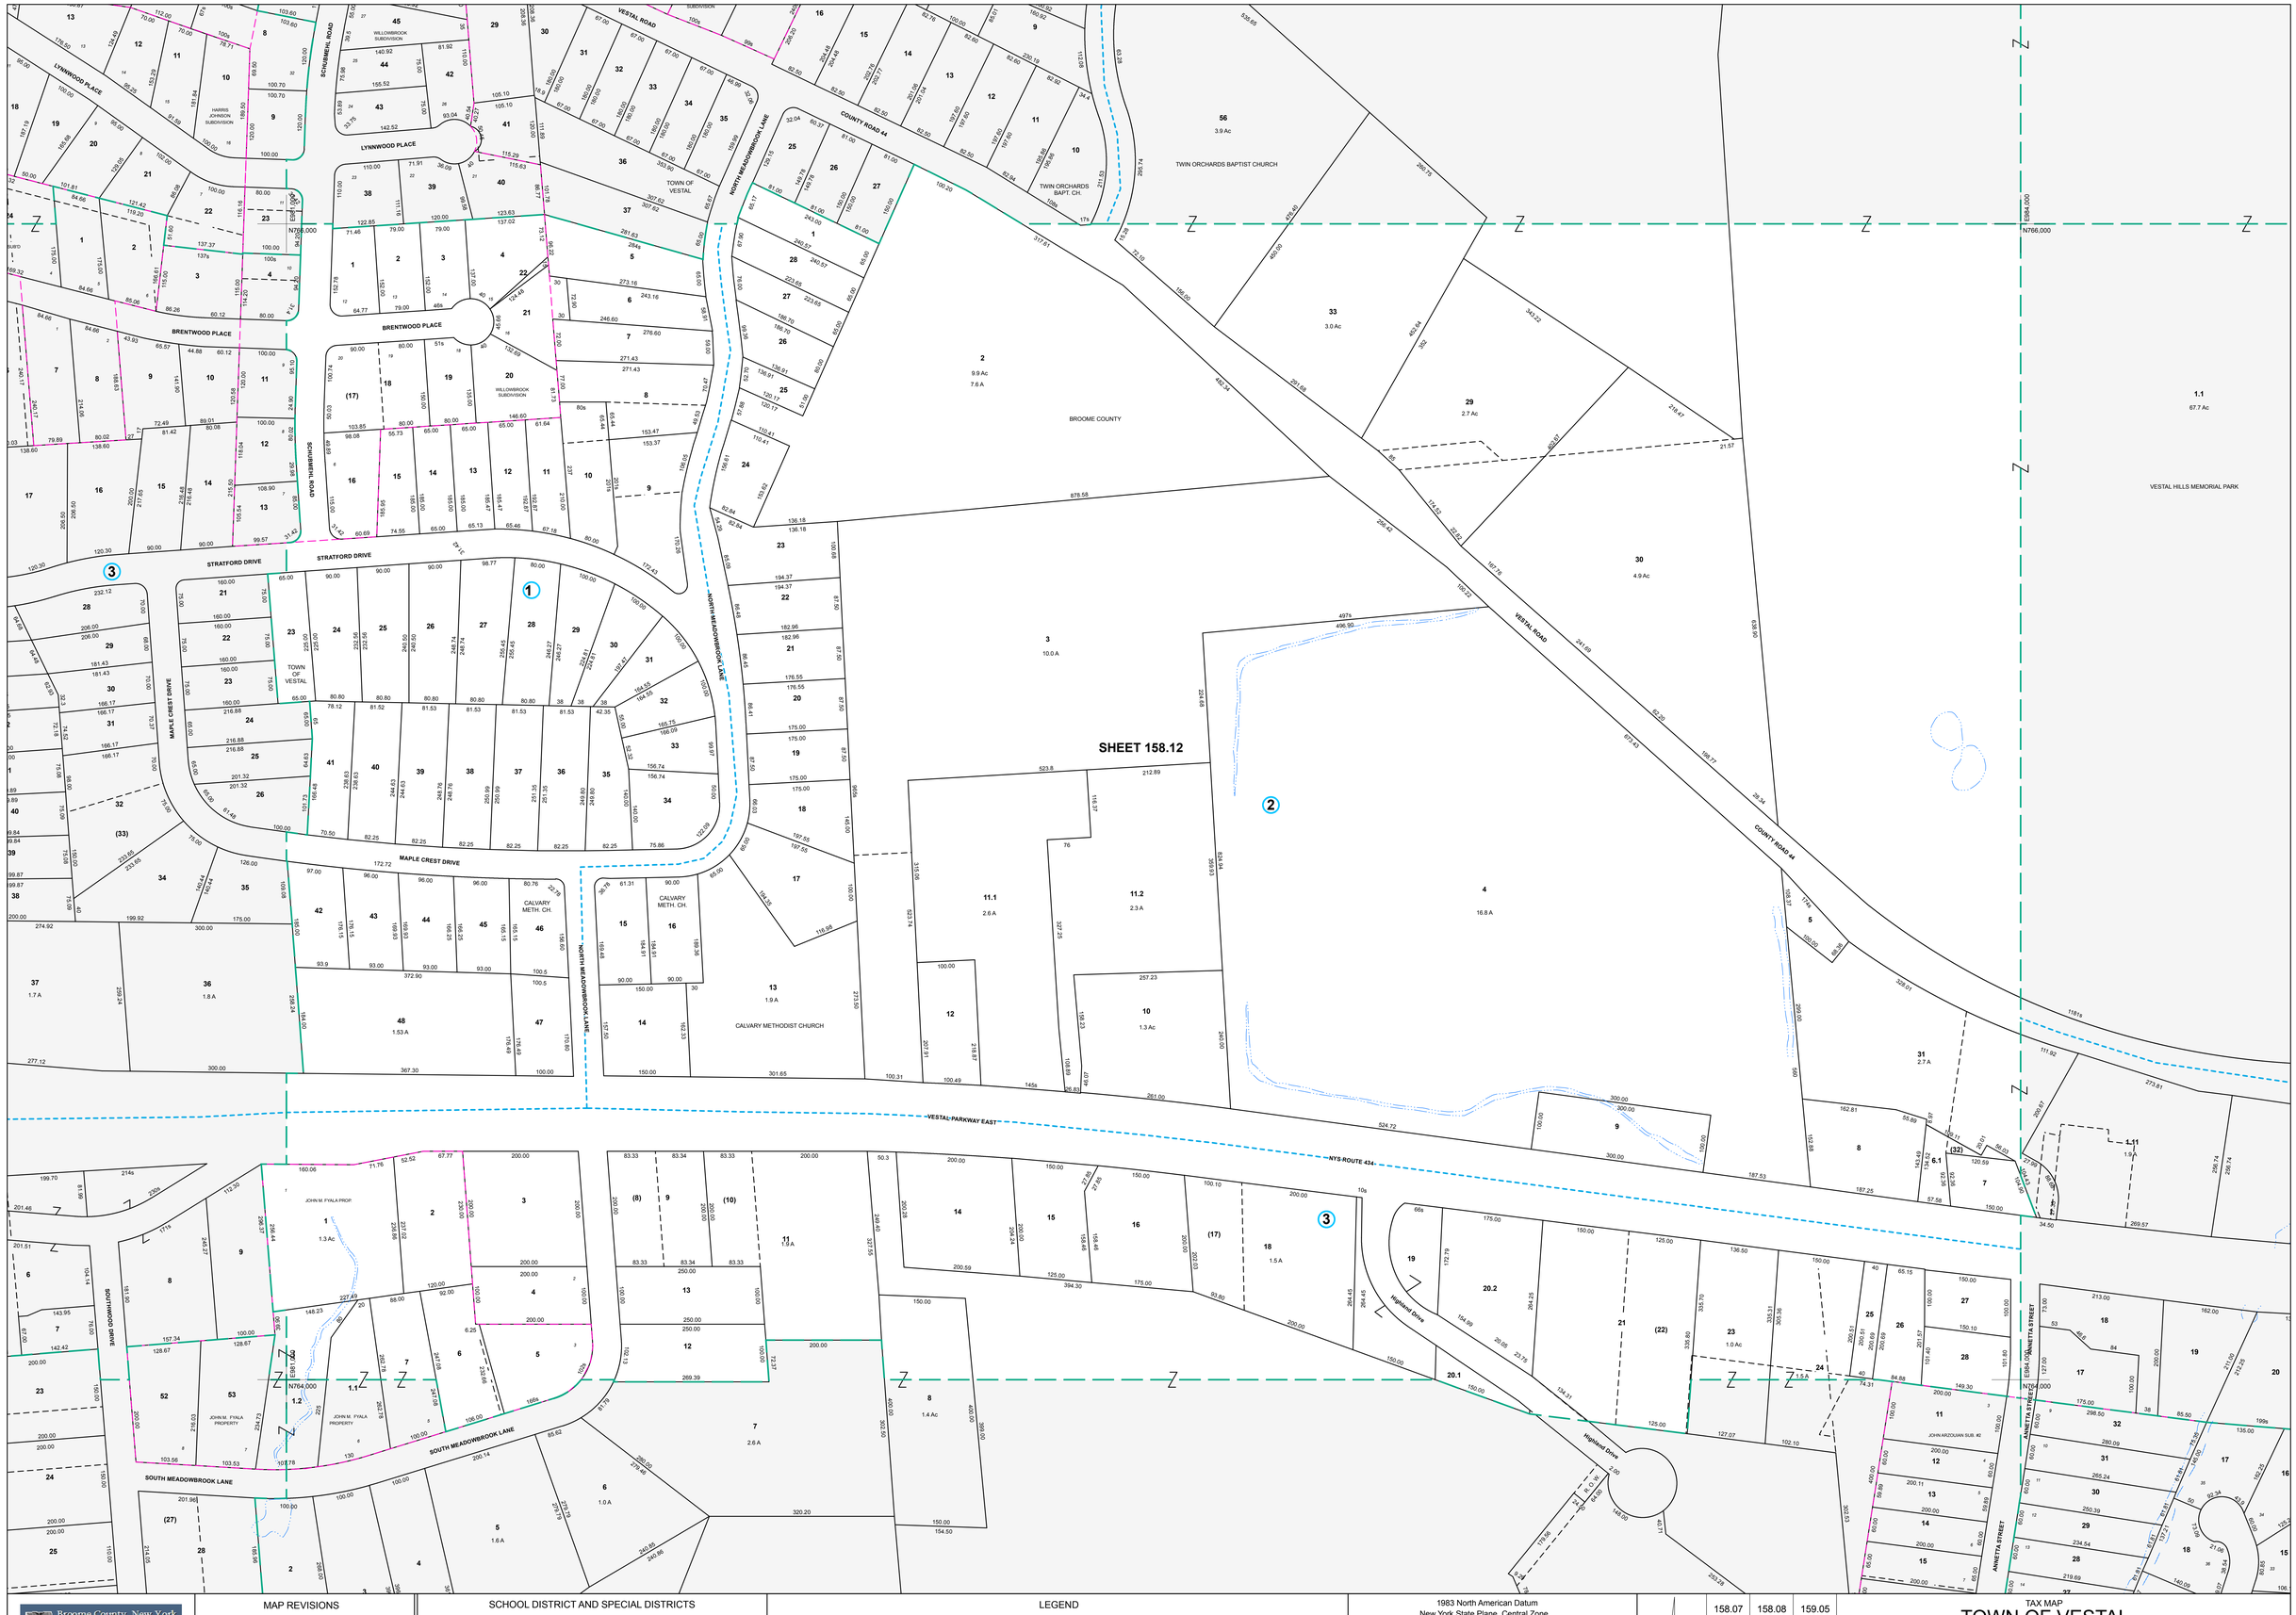


Broome County, New York
GIS
www.bcgis.com

## MAP REVISIONS

| DATE | MADE BY | REVISIONS |
|---|---|---|
| 3/1/2010 | BDD | 158.12-3-22 c/i -21 |
| 1/7/2008 | DMC | 158.12-2-11.2 out/ of 11 |
| 2/21/2007 | MAS | Comb 158.12-3-17 into 158.12-3-18 |
| 9/1/2004 | MAS | Comb 158.12-1-17 into 158.12-1-18 |
| 1/8/2003 | DMC | 158.08-2-55.111 CHANGED TO 158.12-2-33 |

## SCHOOL DISTRICT AND SPECIAL DISTRICTS

FIRE: VESTAL FIRE DISTRICT

SCHOOL: VESTAL SCHOOL DISTRICT

## LEGEND

PROPERTY LINE
RIGHT OF WAY LINE
MUNICIPAL BOUNDARY
SUBDIVISION LIMIT
COUNTY LINE
ORIGINAL LOT LINE
RAILROAD
STREAM
BLOCK LIMIT
SCHOOL DISTRICT LINE — SCH —
FIRE DISTRICT LINE — F —
DENOTES COMMON OWNER
PARCEL NUMBER 10
ORIGINAL SUBD LOT NUMBER 10
TAX MAP BLOCK NUMBER 1
TAX MAP PARCEL NUMBER 08.00-1-10
CALCULATED ACREAGE 20.5 A(c)
DEED ACREAGE 20.5 A
SCALED DIMENSION (FEET) 150 (s)
DEED DIMENSION (FEET) 150
COORDINATE LOCATOR •

1983 North American Datum
New York State Plane, Central Zone

THIS MAP WAS PRODUCED FOR TAX PURPOSES ONLY AND IS NOT TO BE REPRODUCED OR USED FOR SURVEYING OR CONVEYANCING

| | | |
|---|---|---|
| 158.07 | 158.08 | 159.05 |
| 158.11 | | 159.09 |
| 158.15 | 158.16 | 159.13 |

TAX MAP
# TOWN OF VESTAL
BROOME COUNTY, NEW YORK

100 0 100 200 300
GRAPHIC SCALE - 1" = 100'

MAP DATE 7/31/1995

158.12