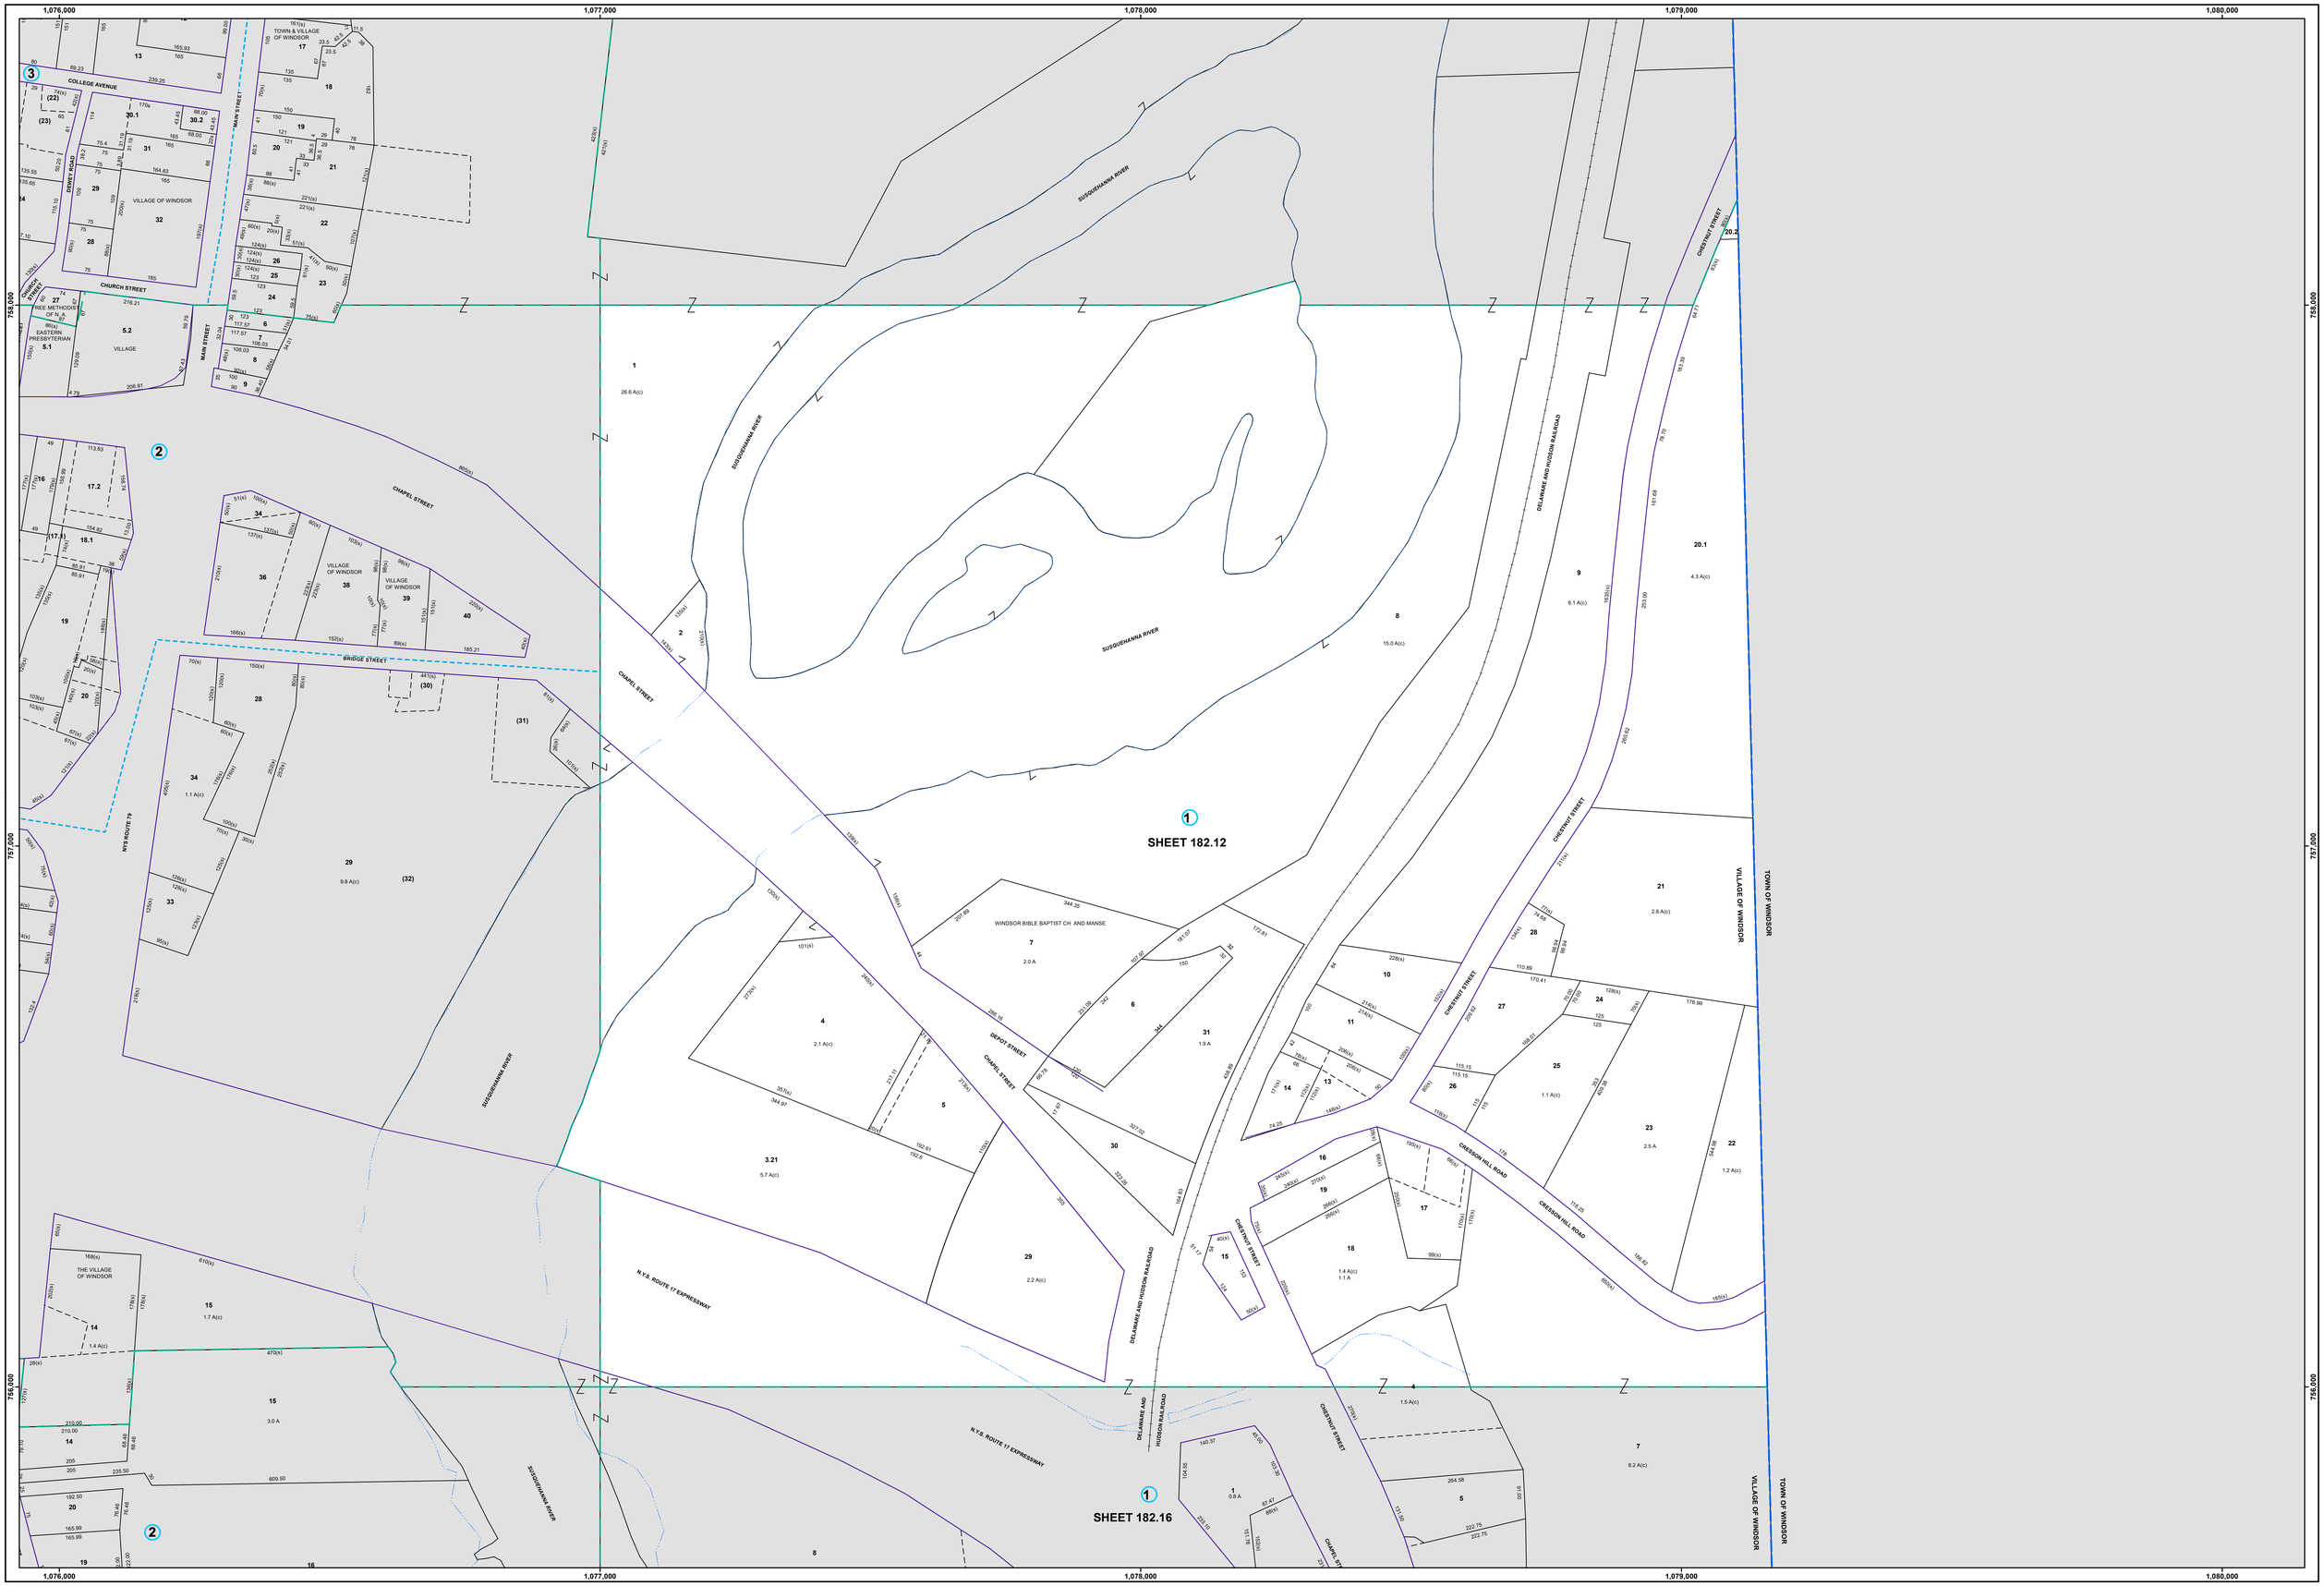

Assessor's Tax Map

Section 182.12

Village of Windsor

Broome County, New York

Horizontal Datum is NY Central State Plane Feet, NAD 83

Map produced: 4/12/2023

This map was produced for tax purposes only and is not to be reproduced or used for surveying or conveyancing

Property Boundary	Denotes Common Owner
Right of Way Line	19 Parcel Number
Former Lot Line	19 Subdivision Lot Number
Subdivision Limit	1 Tax Map Block Number
Block Limit	20.5 A Deed Acreage
Section Limit	20.5 A(c) Calculated Acreage
Municipal Boundary	150 Deed Dimension (feet)
F Fire District Line	150 (s) Scaled Dimension (feet)
SCH School District Line	
Railroad	
Stream	

0 50 100 200 Feet

One inch = 100 feet

N

Revisions

Date	Change	Made By
2022-08-04	p/o 182.12-1-3.2 c/i 182.12-1-5	DMC
2021-05-10	182.12-1-20.2 0/0 20	DMC
2017-02-17	182.12-1-3.2 0/0 3	DMC
2017-02-17	182.12-1-3.1 changed to 182.16-1-8	DMC
2013-01-08	182.12-1-30 0/0 RR R.O.W	DMC
2012-02-28	182.12-1-31 0/0 RR R.O.W	DMC
1998-07-08	CREATED 182.12-1-29. PARCEL EXISTED BUT	PSW
1998-07-08	MAP #1-1-237	PSW
1998-07-08	WAS MISSED ON NEW TAX MAPS. OLD TAX	PSW

Date	Change	Made By

Date	Change	Made By

Map Location

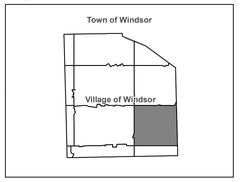

Sheet Index

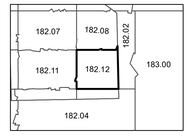

Produced by Broome County GIS

Broome County, NY GIS www.bcgis.com