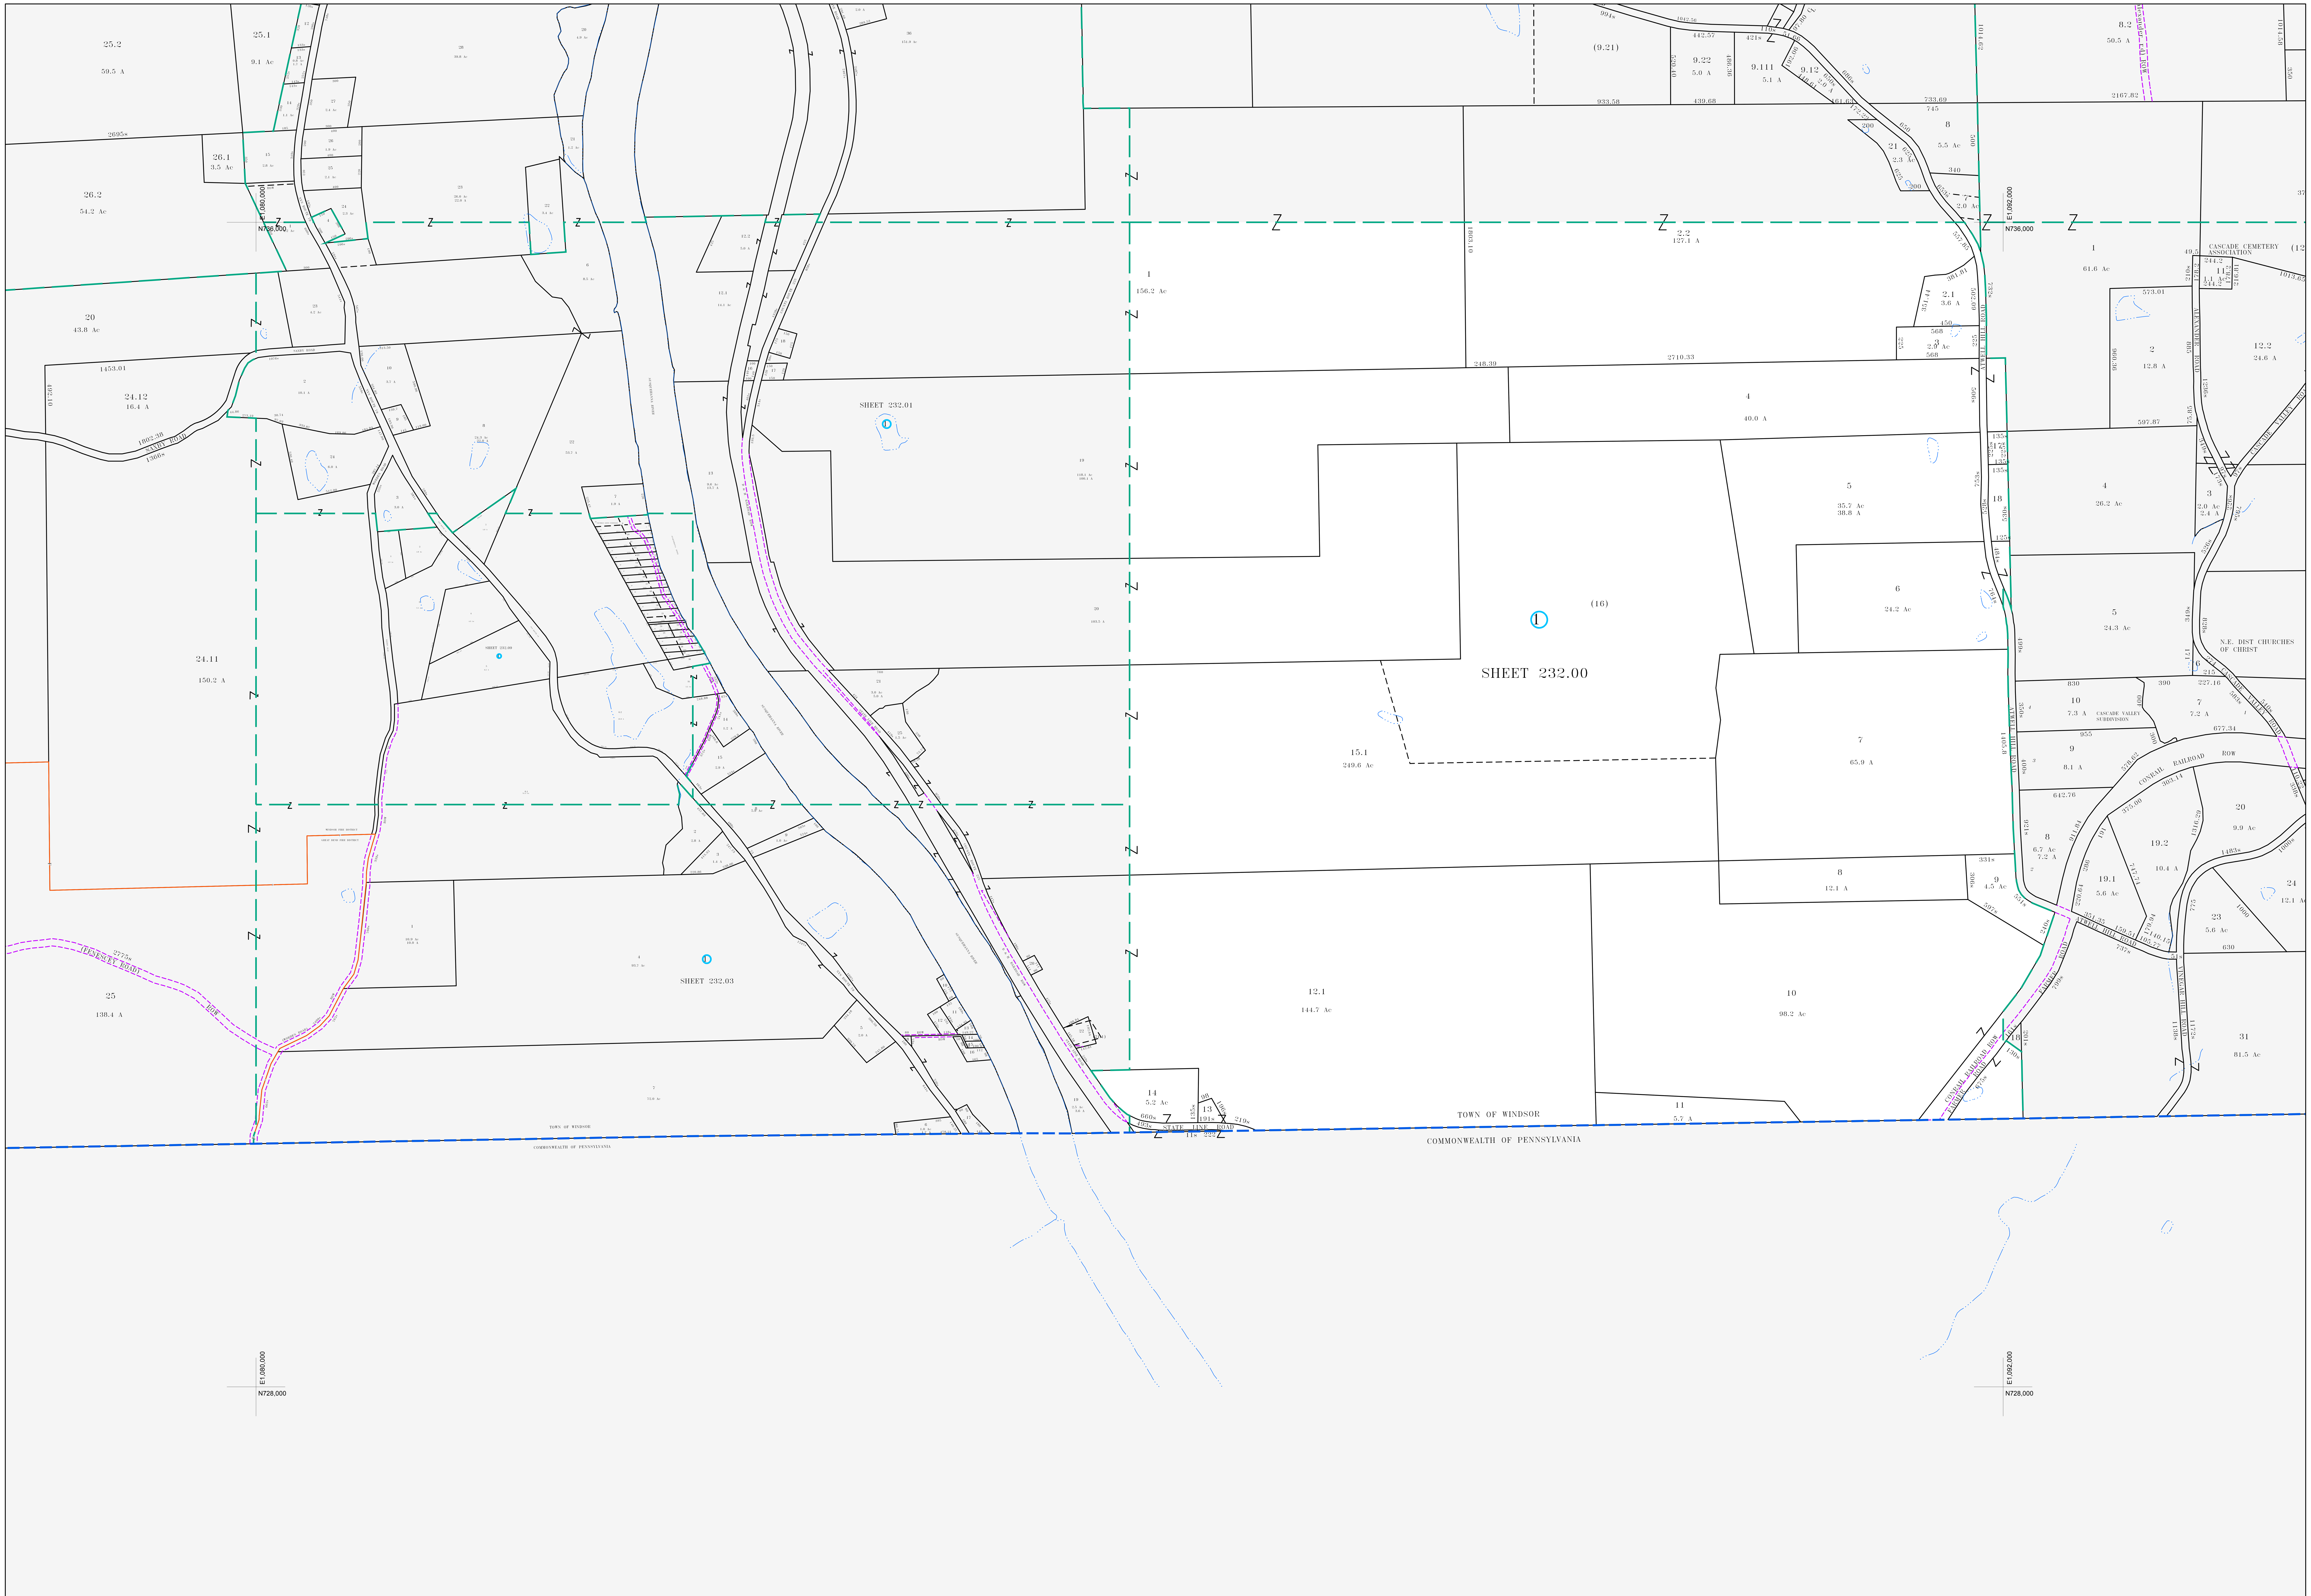

MAP REVISIONS

DATE	MADE BY	REVISIONS
10/1/2009	DC	232.01-1-25 out of 232.00-1-15
11/5/2005	DC	232.03-1-22 0/0 232.00-1-12
9/10/2002	ENB	combined 232.00-1-16 into 232.00-1-15
12/8/1997	DC	232.00-1-2.2 OUT OF 232.00-1-2

SCHOOL DISTRICT AND SPECIAL DISTRICTS

FIRE: WINDSOR FIRE DISTRICT	SCHOOL: WINDSOR SCHOOL DISTRICT

LEGEND

PROPERTY LINE
RIGHT OF WAY LINE
MUNICIPAL BOUNDARY
SUBDIVISION LIMIT
COUNTY LINE
ORIGINAL LOT LINE

RAILROAD
STREAM
BLOCK LIMIT
SCHOOL DISTRICT LINE — SCH —
FIRE DISTRICT LINE — F —

DENOTES COMMON OWNER
PARCEL NUMBER 10
ORIGINAL SUBD LOT NUMBER 10
TAX MAP BLOCK NUMBER (1)

TAX MAP PARCEL NUMBER	08.00-1-10
CALCULATED ACREAGE	20.5 A(c)
DEED ACREAGE	20.5 A
SCALED DIMENSION (FEET)	150 (s)
DEED DIMENSION (FEET)	150
COORDINATE LOCATOR	•

1983 North American Datum
New York State Plane, Central Zone

THIS MAP WAS PRODUCED FOR TAX PURPOSES ONLY AND IS NOT TO BE REPRODUCED OR USED FOR SURVEYING OR CONVEYANCING

215.03	215.00	216.00
232.01		233.00
COMMON-WEALTH	OF	PA

TAX MAP
TOWN OF WINDSOR
BROOME COUNTY, NEW YORK

400 0 400 800 1200
GRAPHIC SCALE - 1" = 400'

MAP DATE 6/21/1995

232.00